Jarrells LANDSCAPING, INC.
www.jarrellslandscaping.com
Phone: 678.618.0413

LANDSCAPE DESIGN

Showing Layout of
Trees, Shrubs, Goundcover & Perennials
Along With Night Lighting

For

The Smith Residence
157 Rosewood Drive
Fayetteville, GA 30214

Date: April 11, 2011
Page 2 of 2

Scale: 1" equals 10' 0"

1 = 10 ft., 2 = 20 ft., 3 = 30 ft., & so on
Each mark represents 1 foot.

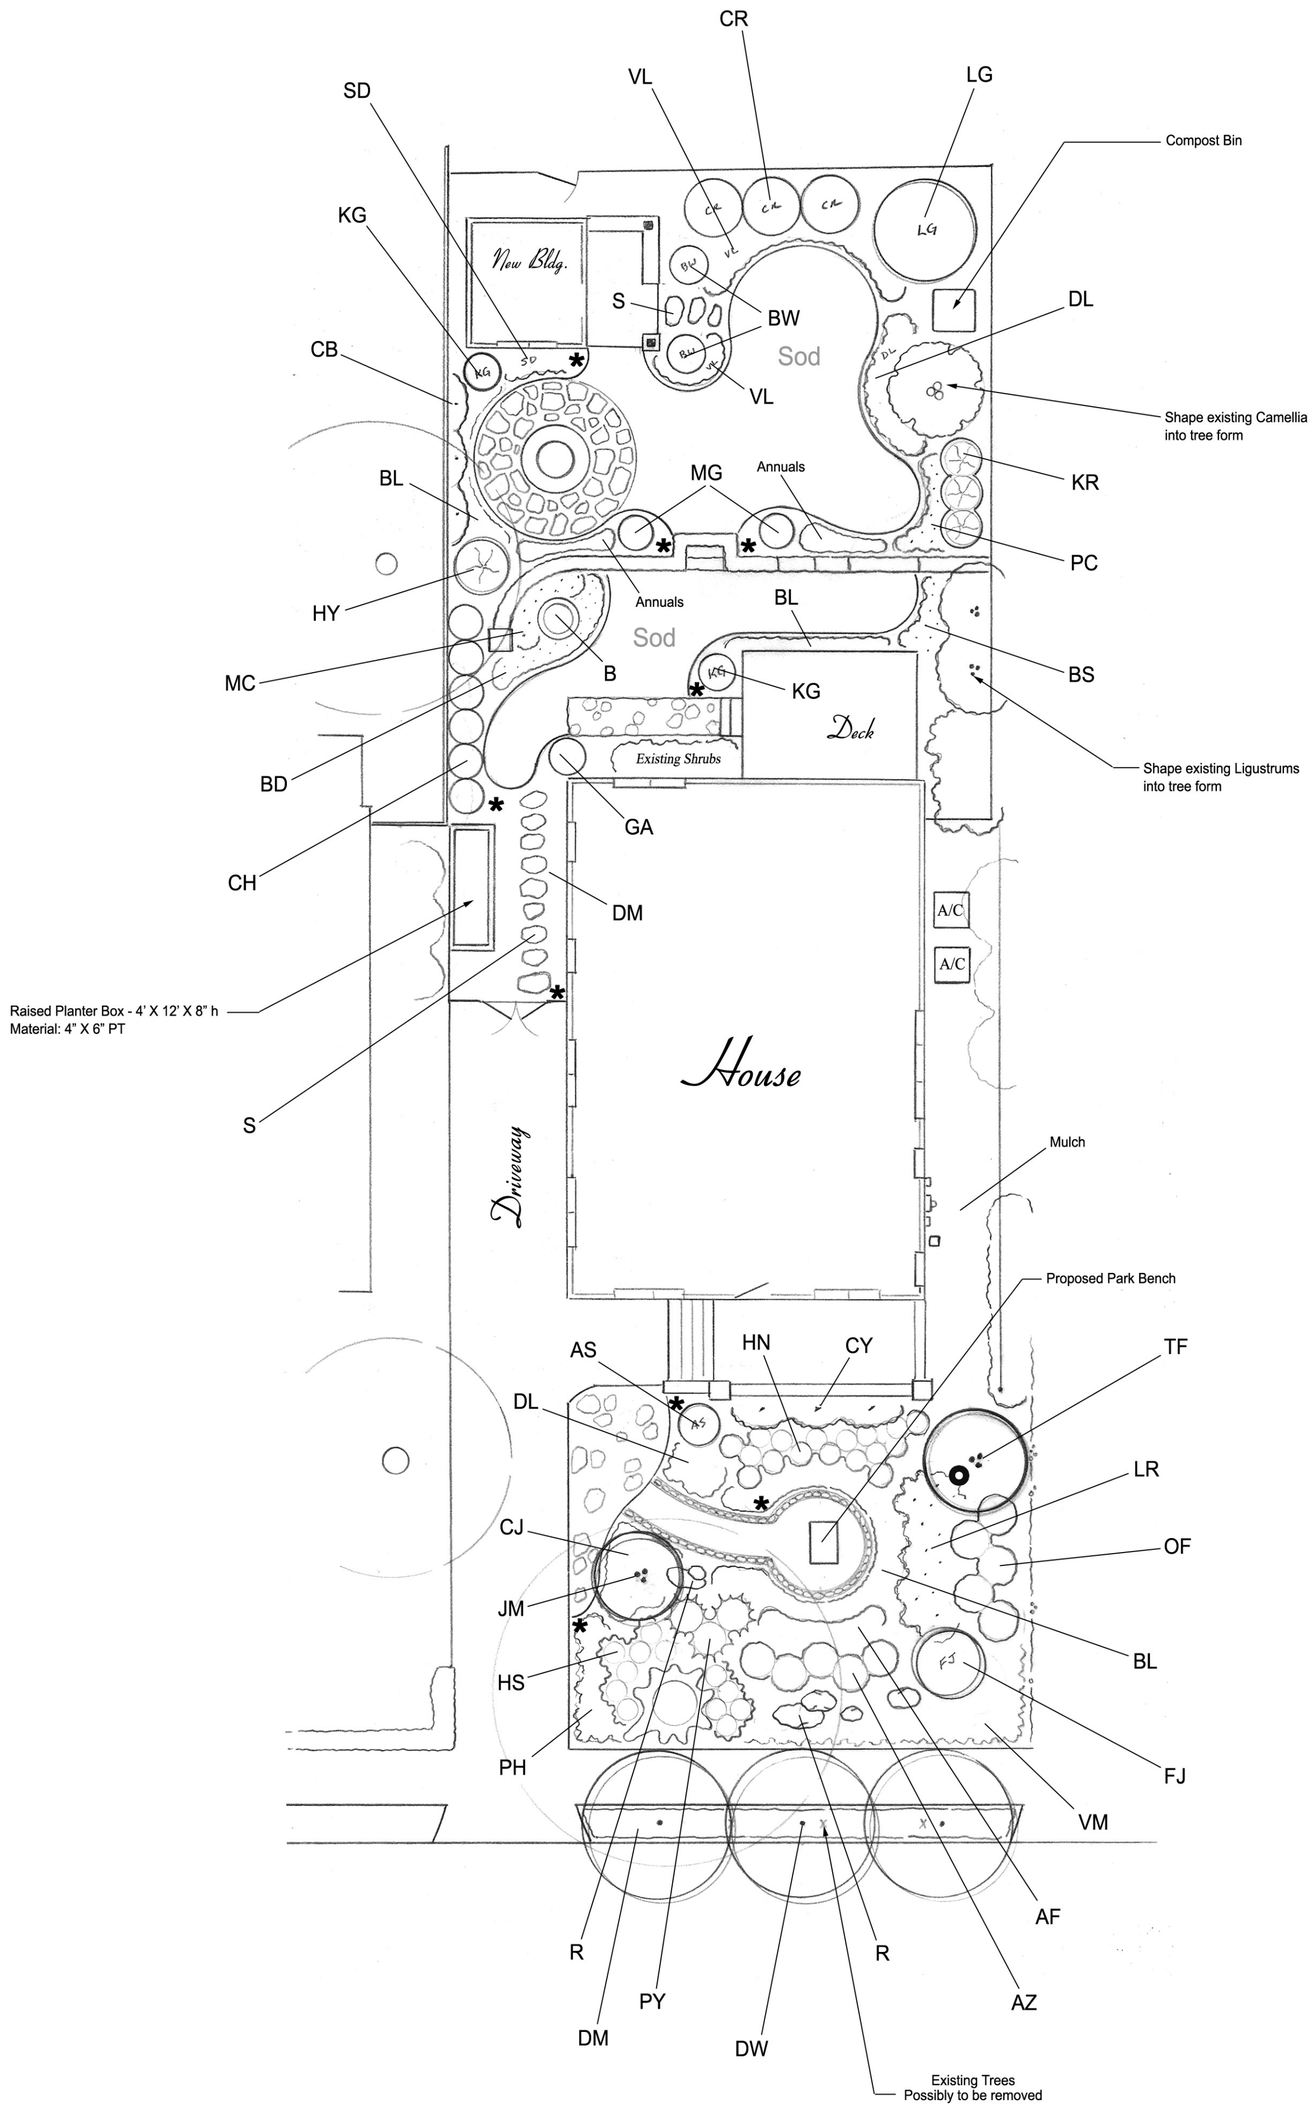

No	LANDSCAPE MATERIAL – BACK YARD	Spacing	Qty.
LG	Little Gem Magnolia 8' – 10' ht.	n/a	1
CR	Black Dragon Cryptomeria 6' – 8' ht.	6'o.c.	3
CB	Camellia sasanqua 'Bonanza' #15 espalier	5'o.c.	3
GA	Dwarf Green Aucuba #7	n/a	1
KG	Kleim's Hardy Gardenia #7	n/a	2
BW	Winter Green Boxwood #7	n/a	2
KR	Knock Out Rose #3	3'o.c.	3
MC	Dwarf Maiden Grass #3	n/a	2
CH	Compacta Holly #3	3'o.c.	6
HY	Nikko Blue Hydrangea #3	n/a	1
DL	Stella D'Oro Daylily #1	18"o.c.	23
SD	Shasta Daisy #1	18"o.c.	11
PC	Purple Cone Flower #1	18"o.c.	9
BS	Rudbeckia #1	18"o.c.	9
MC	Moonbeam Coreopsis #1	18"o.c.	9
BD	Baths Pink Dianthus #1	16"o.c.	19
VL	Variegated Liriope 4" pot	18"o.c.	4 Flats
BL	Big Blue Liriope 4" pot	18"o.c.	5 Flats
DM	Dwarf Mondo 4" pot	16"o.c.	6 Flats
B	Decorative Bird Bath, Statuary, or Urn	n/a	1
S	Stepping Stone	n/a	As needed

No	LANDSCAPE MATERIAL – FRONT YARD	Spacing	Qty.
DW	Appalachian Spring Dogwood	13'o.c.	3
TF	Tree Form Yaupon Holly 7' – 8' ht. Full	n/a	1
JM	Red Japanese Lace Leaf Maple 3' – 4' ht.	n/a	1
AS	Dwarf Alberta Spruce #15	n/a	1
CY	Camellia sasanqua 'Yuletide' #15 espalier	5'o.c.	3
FJ	Fatsia japonica #7	n/a	1
OF	Fragrant Tea Olive #7	3'o.c.	5
AZ	Encore Azalea 'Autumn Ruby' #3	3'o.c.	5
PY	Plum Yew 'Prostrata' #3	3'o.c.	3
HN	Harbor Dwarf Nandina #1	24"o.c.	17
LR	Lenten Rose #1	18"o.c.	15
AF	Autumn Fern #1	18"o.c.	11
PH	Phlox div. 'Mary Helen' #1	18"o.c.	11
CJ	Creeping Jenny #1	18"o.c.	21
VM	Vinca minor #1	24"o.c.	45
BL	Big Blue Liriope 4" pot	18"o.c.	6 Flats
DM	Dwarf Mondo 4" pot	18"o.c.	6 Flats
HS	Hosta (Transplanted)	24"o.c.	As needed
DL	Daylily (Transplanted)	18"o.c.	As needed
R	Large Decorative Rocks Embedded	n/a	As shown

KEY TO NIGHT LIGHTING

O - *Up Lighting for Tree*

* - *Path Lighting*

Estimated Lawn Area for the Back Yard:
1500 Square Feet